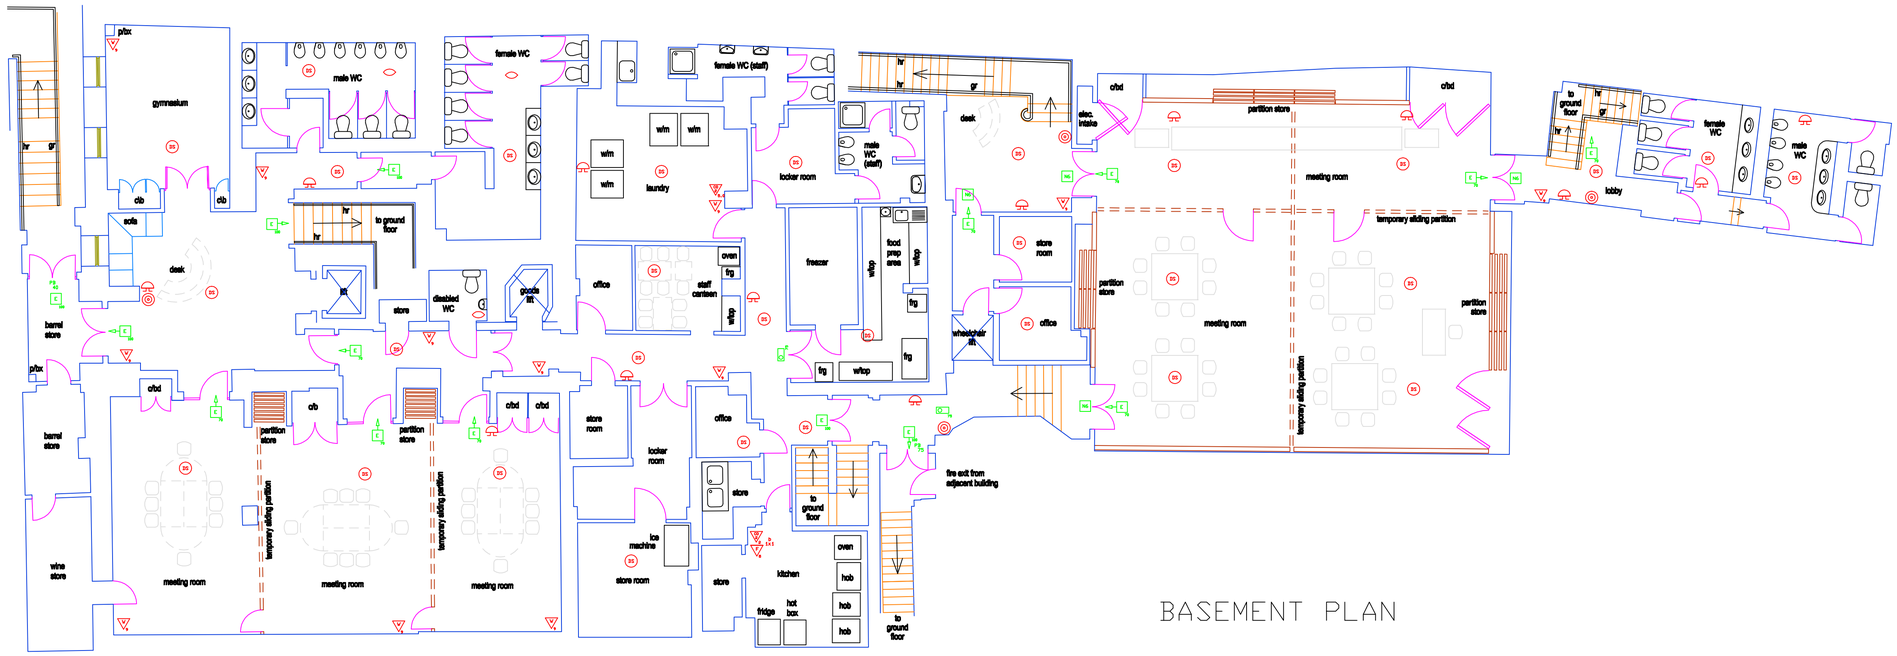

BASEMENT PLAN

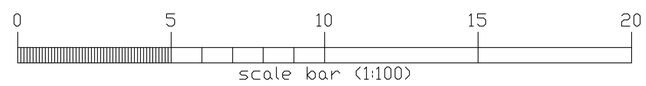

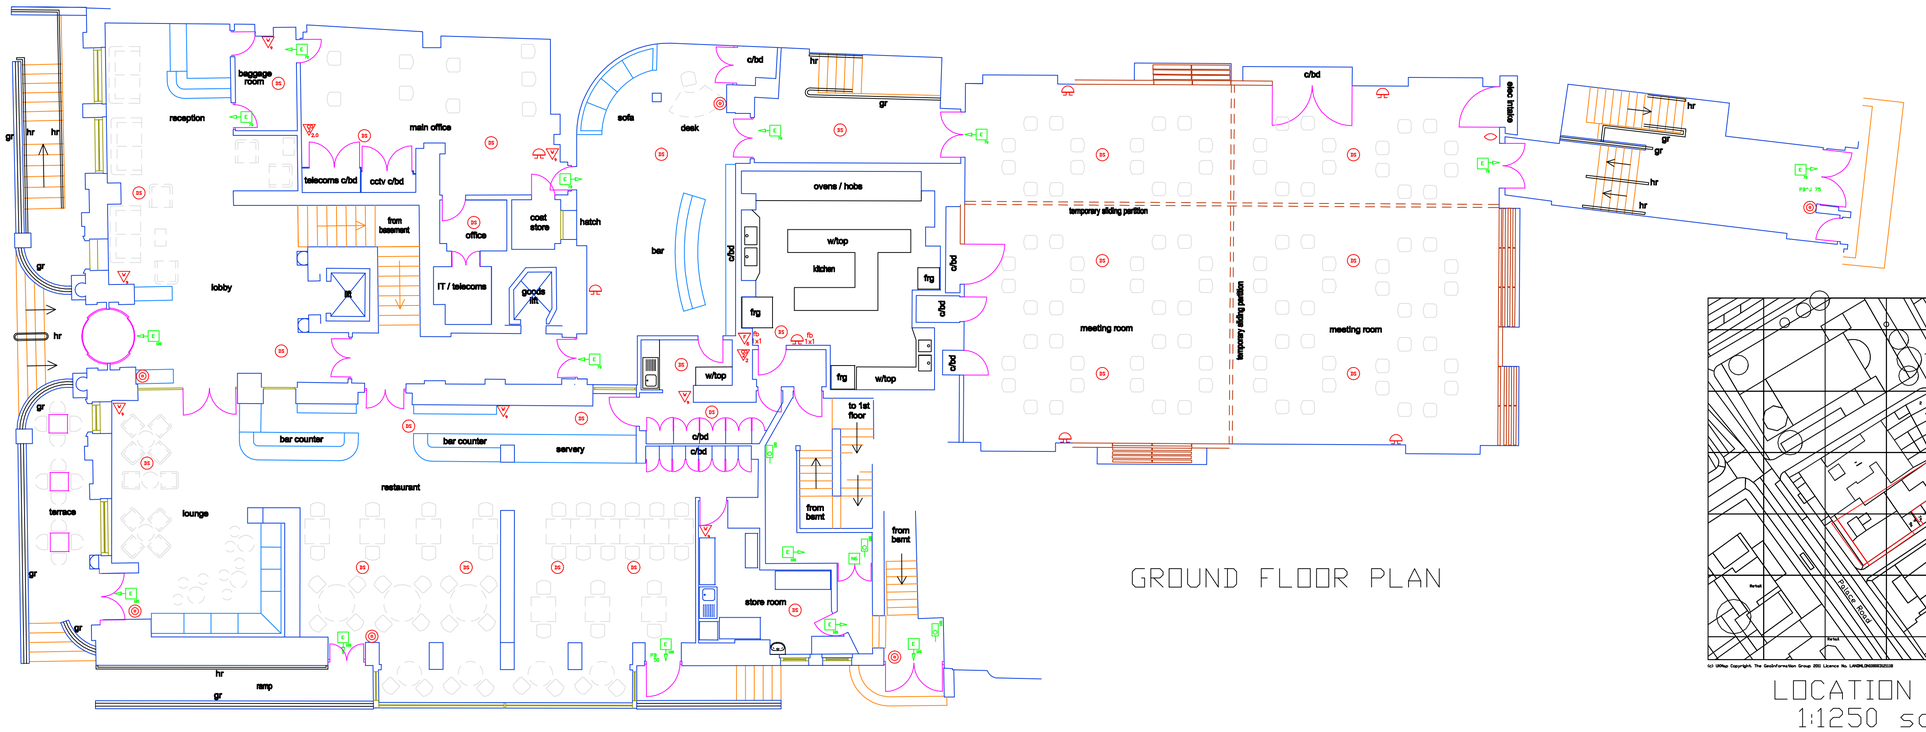

GROUND FLOOR PLAN

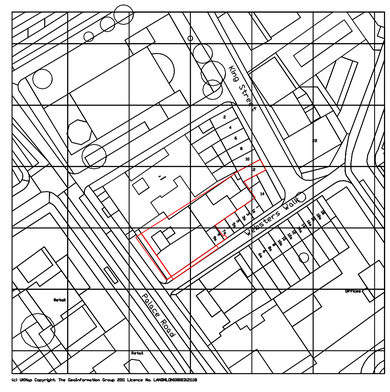

LOCATION PLAN
1:1250 scale

FIRE CERTIFICATE NOTATION

FD	fire rated/ng door
FD (60)	fire rated/ng door (resistance time in mins.)
SC	doors - self closing
SCA	doors - automatic release
SD	security door
FFF	free from fasteners
FRG	fire rated/ng glazing
FRG (60)	fire rated/ng glazing (resistance time in mins)
FRGH	fire rated/ng glazing (height above floor in metres)
HRL	handrail
GRL	guardrail
RS	roller shutter
UO	up and over door
PB (70)	push bar door notice (lettering size in mm)

- hose reel (length in metres) — 60
- W 9 — EXTINGUISHERS water (capacity in litres)
- F 9 — foam (capacity in litres)
- DP 5 — dry powder (weight in kg)
- CD 5 / 1.5 — carbon dioxide (weight in kg)
- VL 1 — vapourising liquid (weight in kg)
- B (5m²) — blanket (size shown in metres)

- ALARMS call point
- audible warning device
- visual warning device
- internal telephone
- IP — indicator panel
- manual sounder
- DH — automatic heat detector
- DS — automatic smoke detector

- emergency lighting point
- H — emergency lighting - hand lamp
- illuminated exit box (lettering size in mm) — 125
- directional illuminated exit box (lettering size in mm) — 125
- E — exit sign (lettering size in mm) — 125
- E — directional exit sign (lettering size in mm) — 125
- N1 — notice - general
- N2 — notice - staff
- N3 — notice - keep door shut
- N4 — notice - plate to open (height of lettering in mm) — 75
- N5 — notice - keep clear (height of lettering in mm) — 75
- N6 — notice - fire door - keep door shut

- AV — roof light - automatic venting
- MV — roof light - manual venting
- AV — roof ventilator - automatic venting
- MV — roof ventilator (manual venting)
- roof ventilator (manual override)
- S — automatic sprinkler points
- SMV — automatic sprinkler - main valve

c/b	cupboard
frg	fridge
gr	guard rail
hr	hand rail
plbx	plpe boxing
w/m	washing machine
w/top	worktop

temporary (moveable) furniture shown dotted

GM SURVEYS LIMITED

Lockheed House
Green Lane Business Park
New Eltham
London
SE9 3TL

Tel/Fax: 0208 859 6319
Mobile: 07973 209970
e-mail: mail@gmsurveys.co.uk

Project

Title: LICENCE APPLICATION PLAN

Client

CAD File

Date	Scale	Sheet No.	Rev.	Surveyor