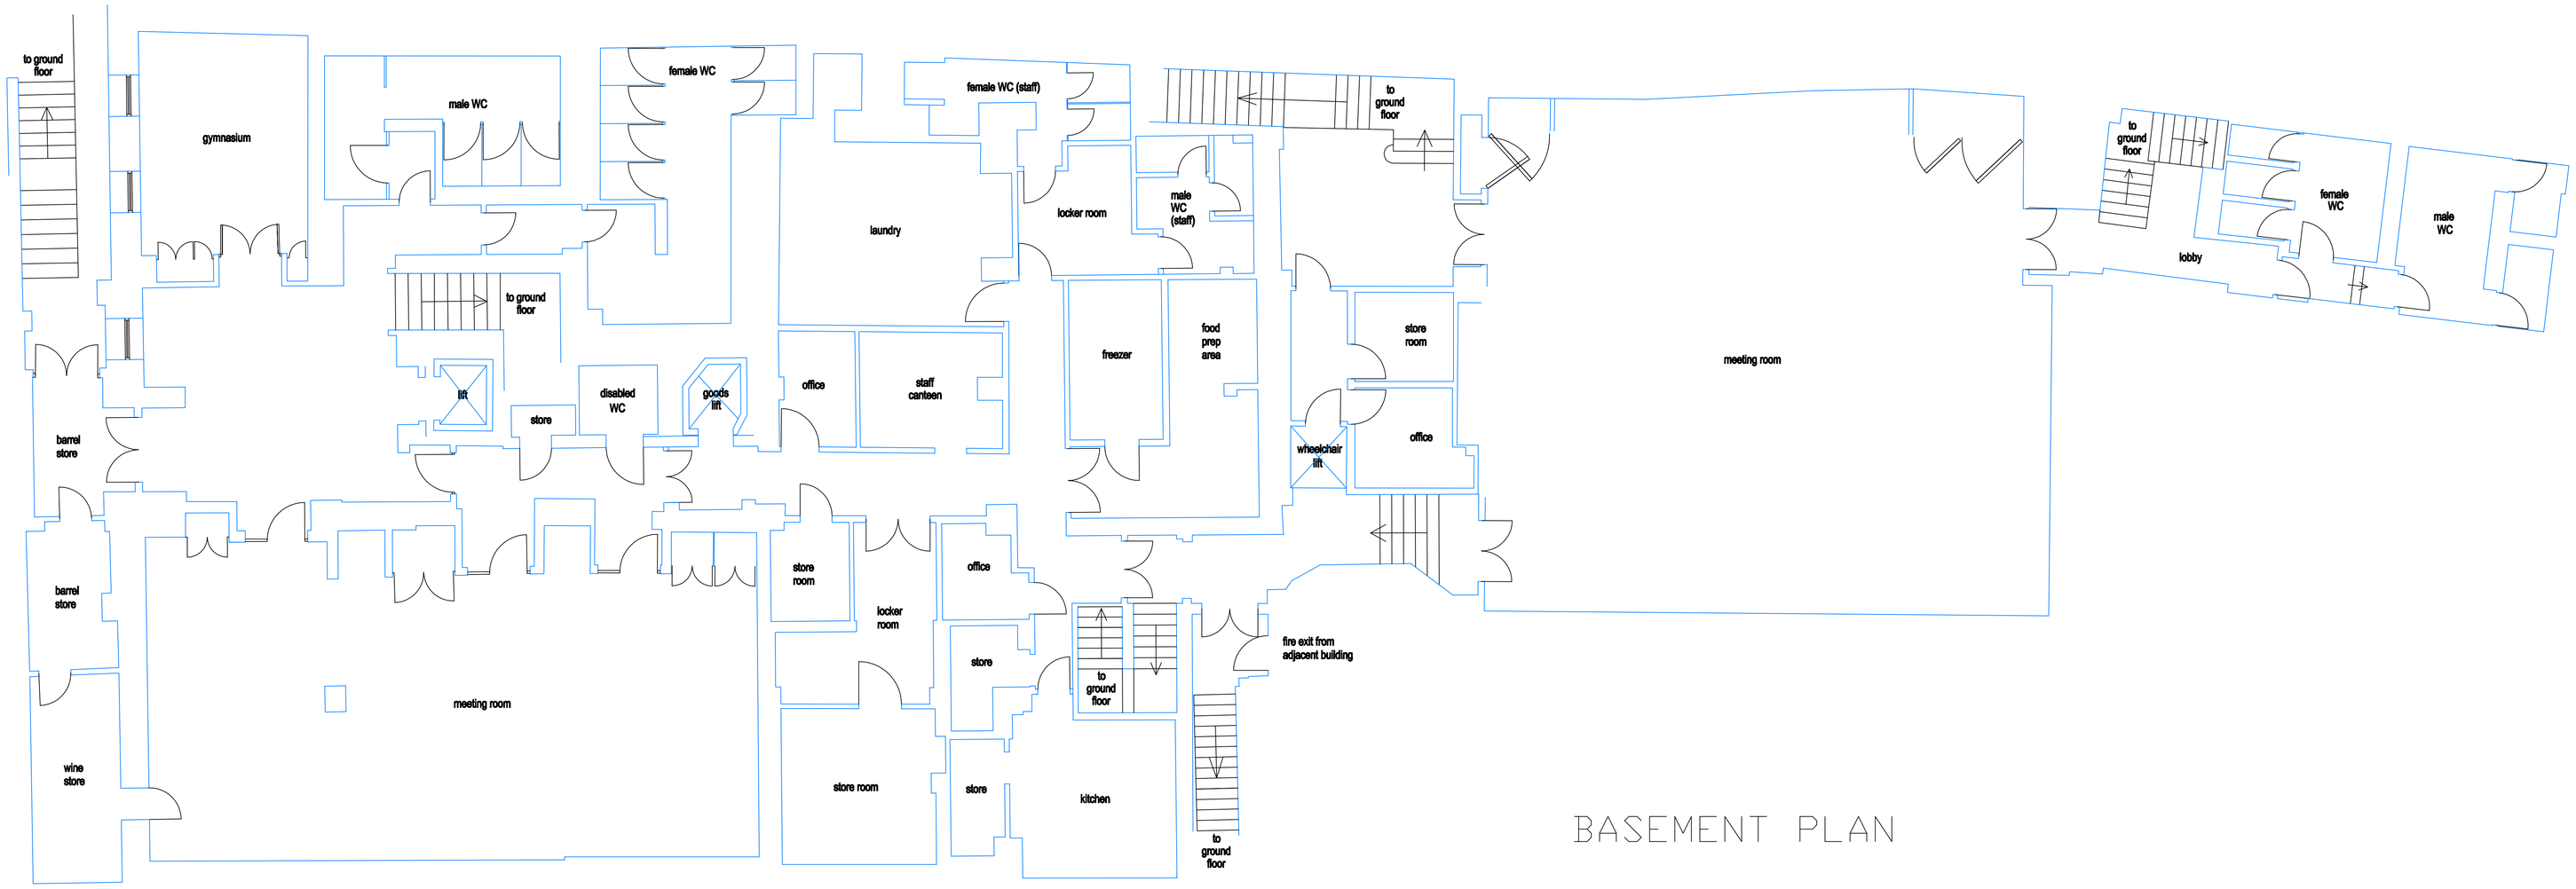

BASEMENT PLAN

0 5 10 15 20

scale bar (1:100)

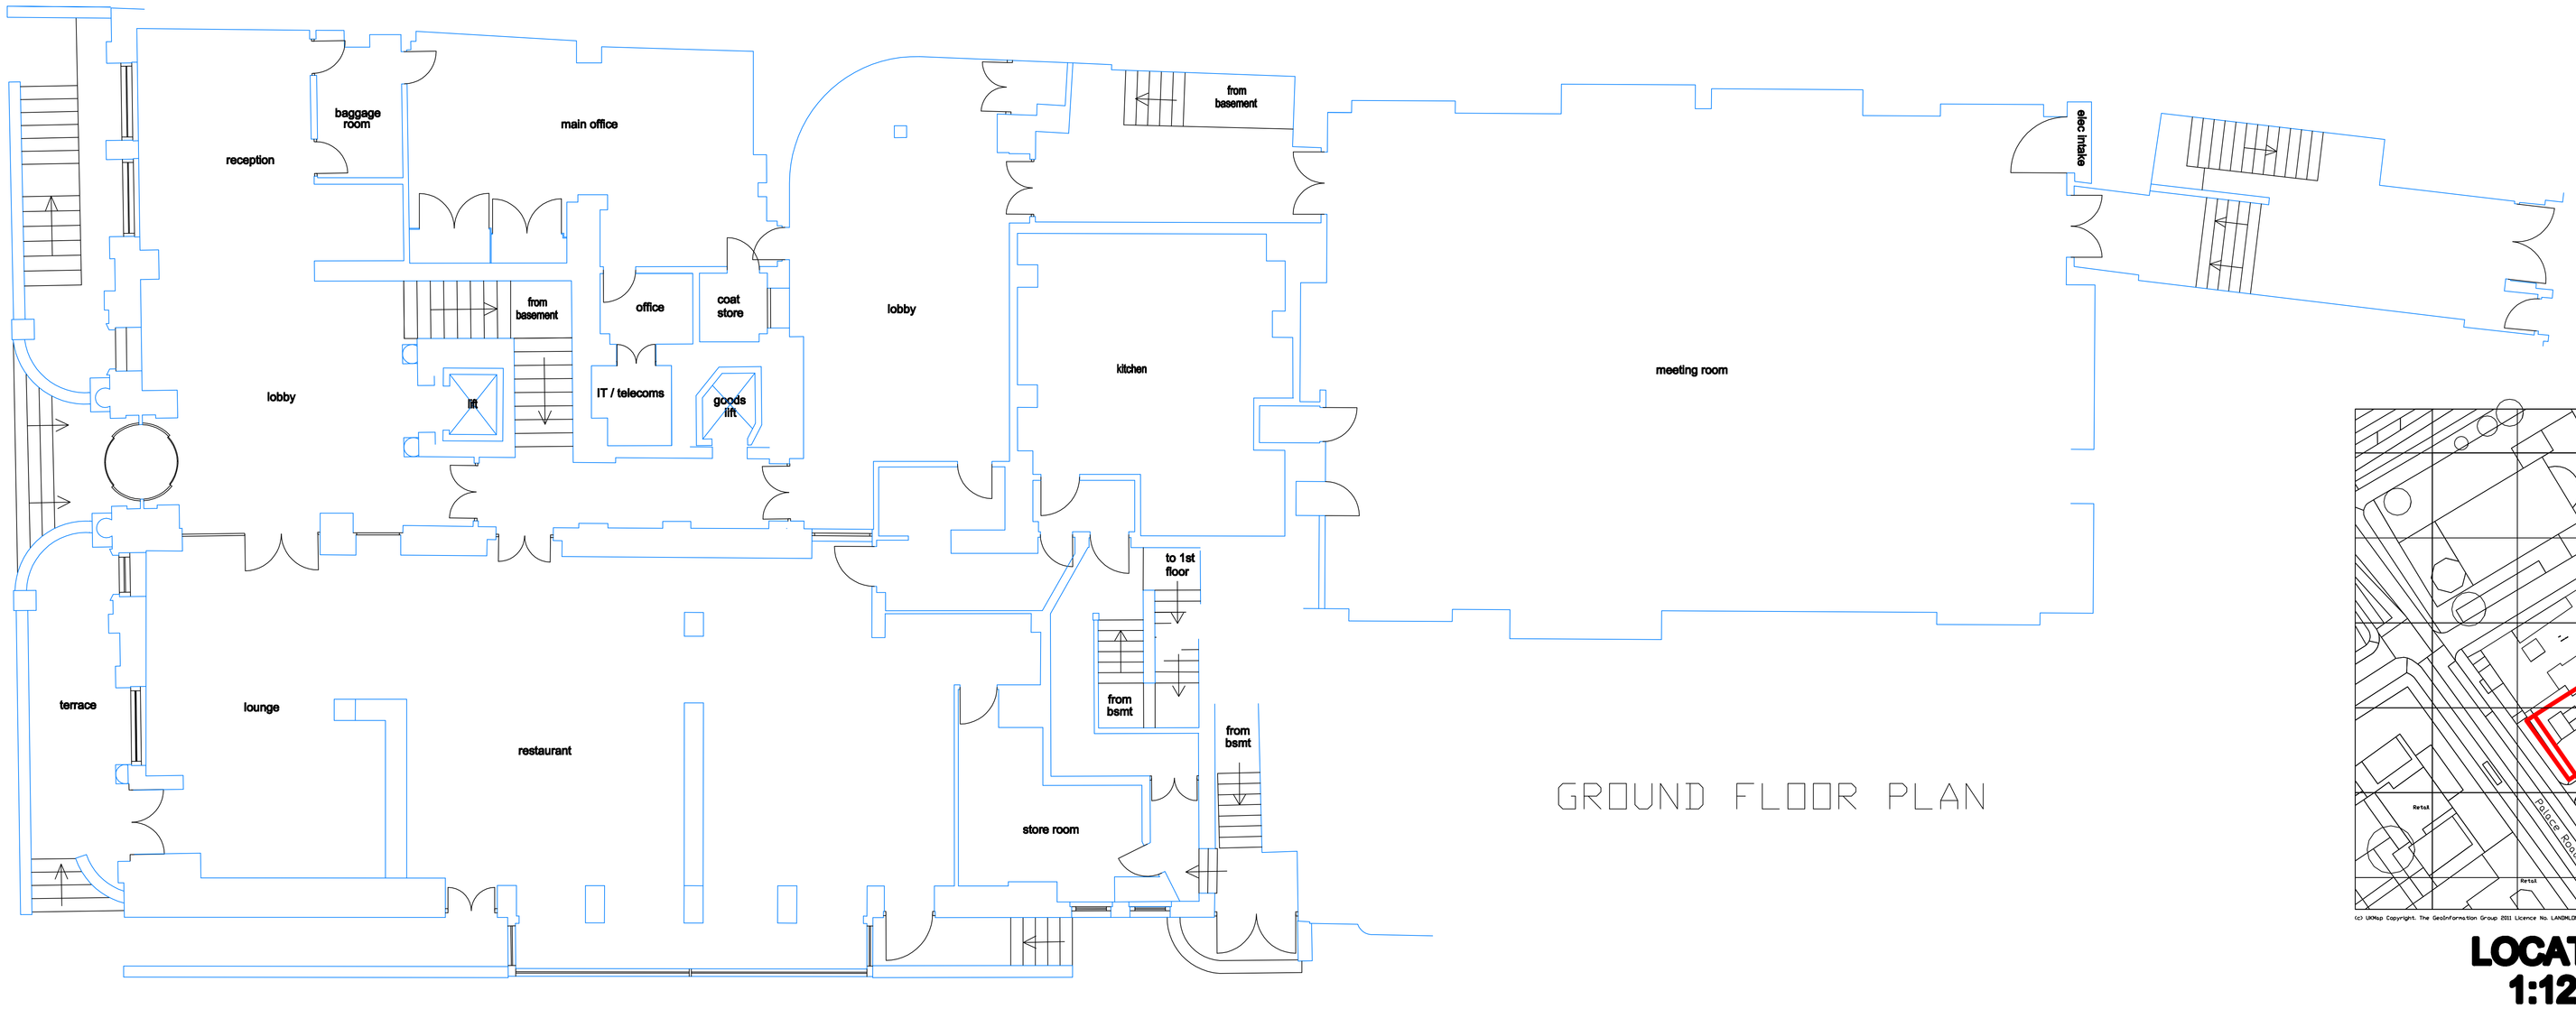

GROUND FLOOR PLAN

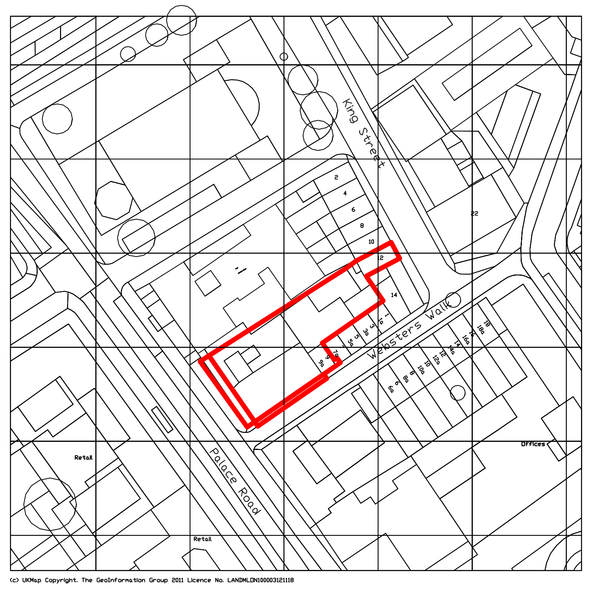

(c) UKMap Copyright, The GeoInformation Group 2011 Licence No. LANDMLD4300020211118

LOCATION PLAN
1:1250 scale